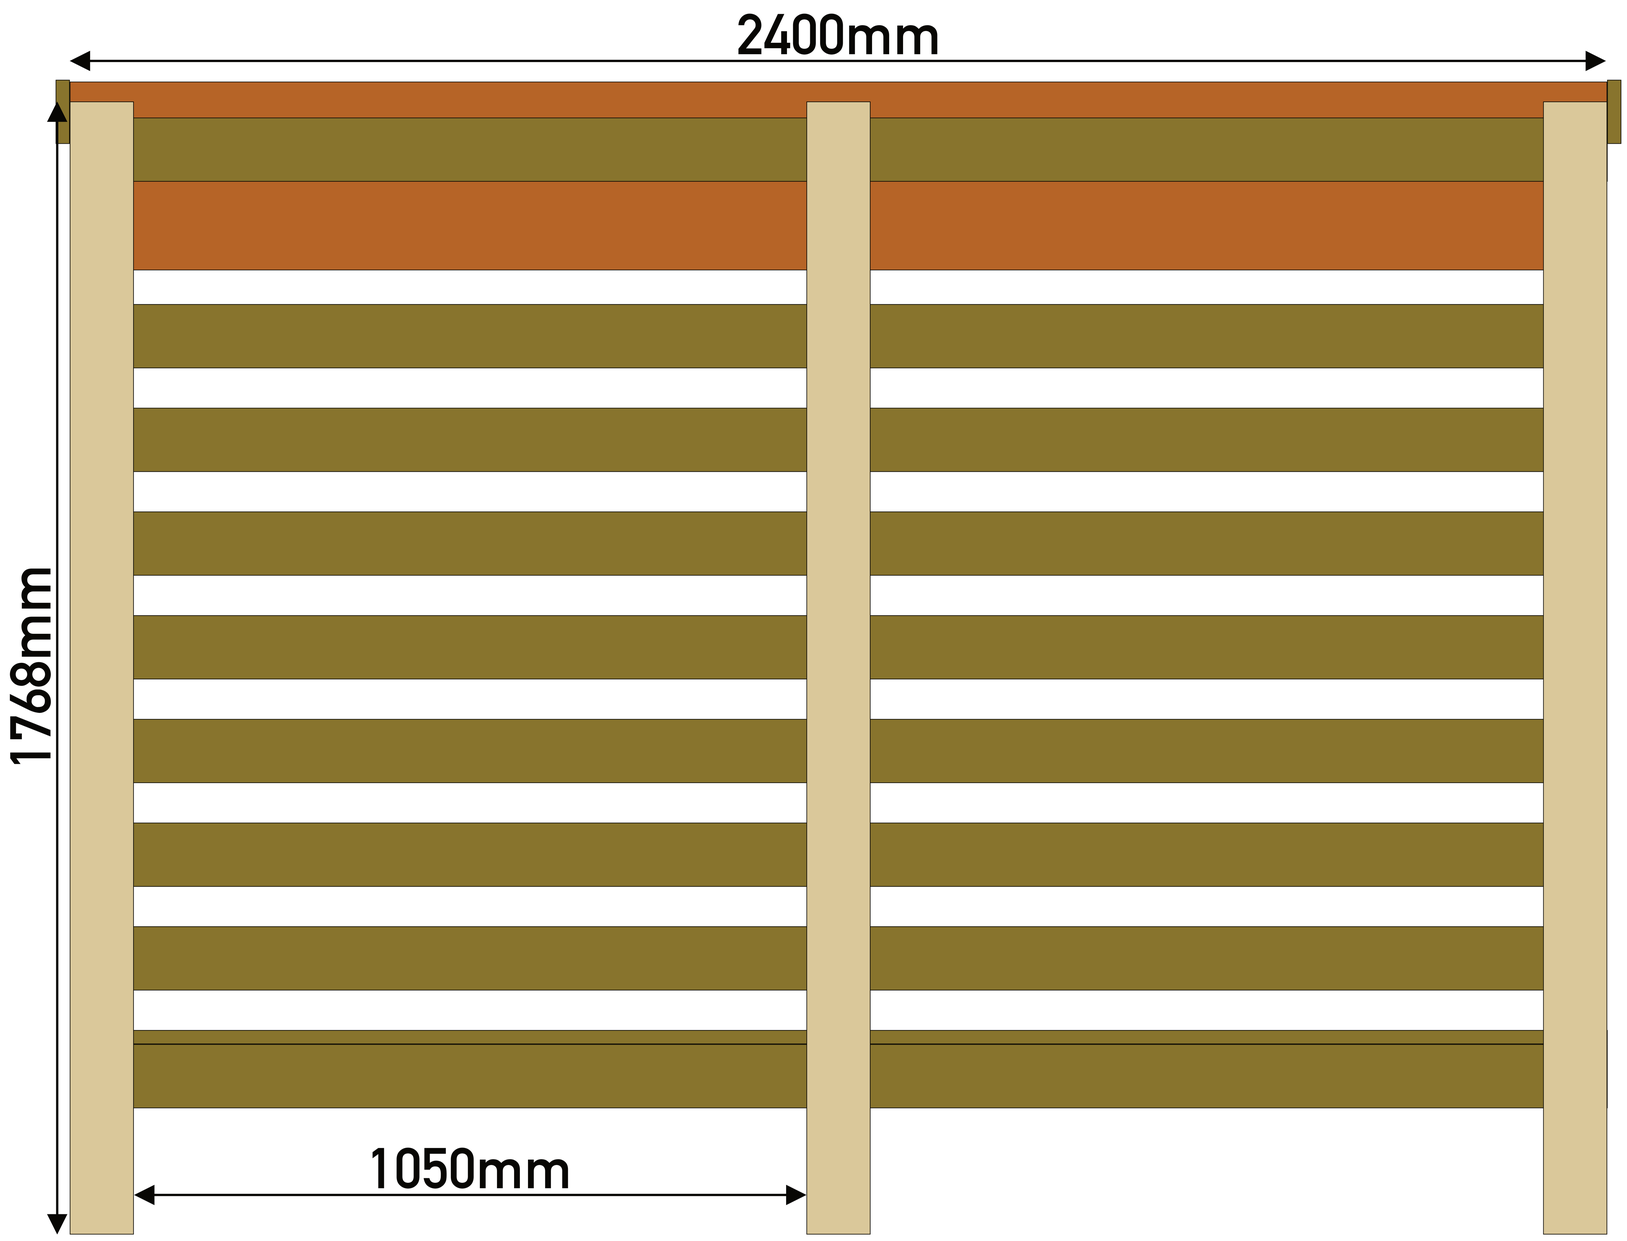

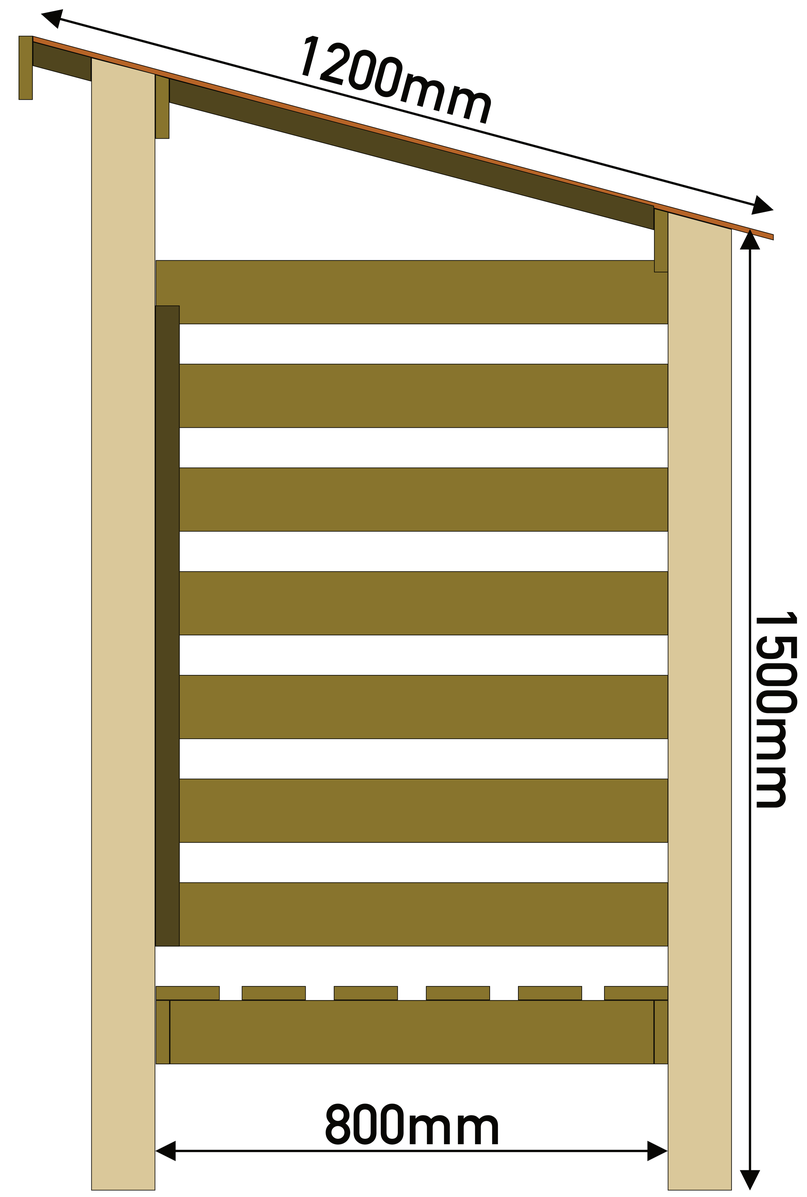

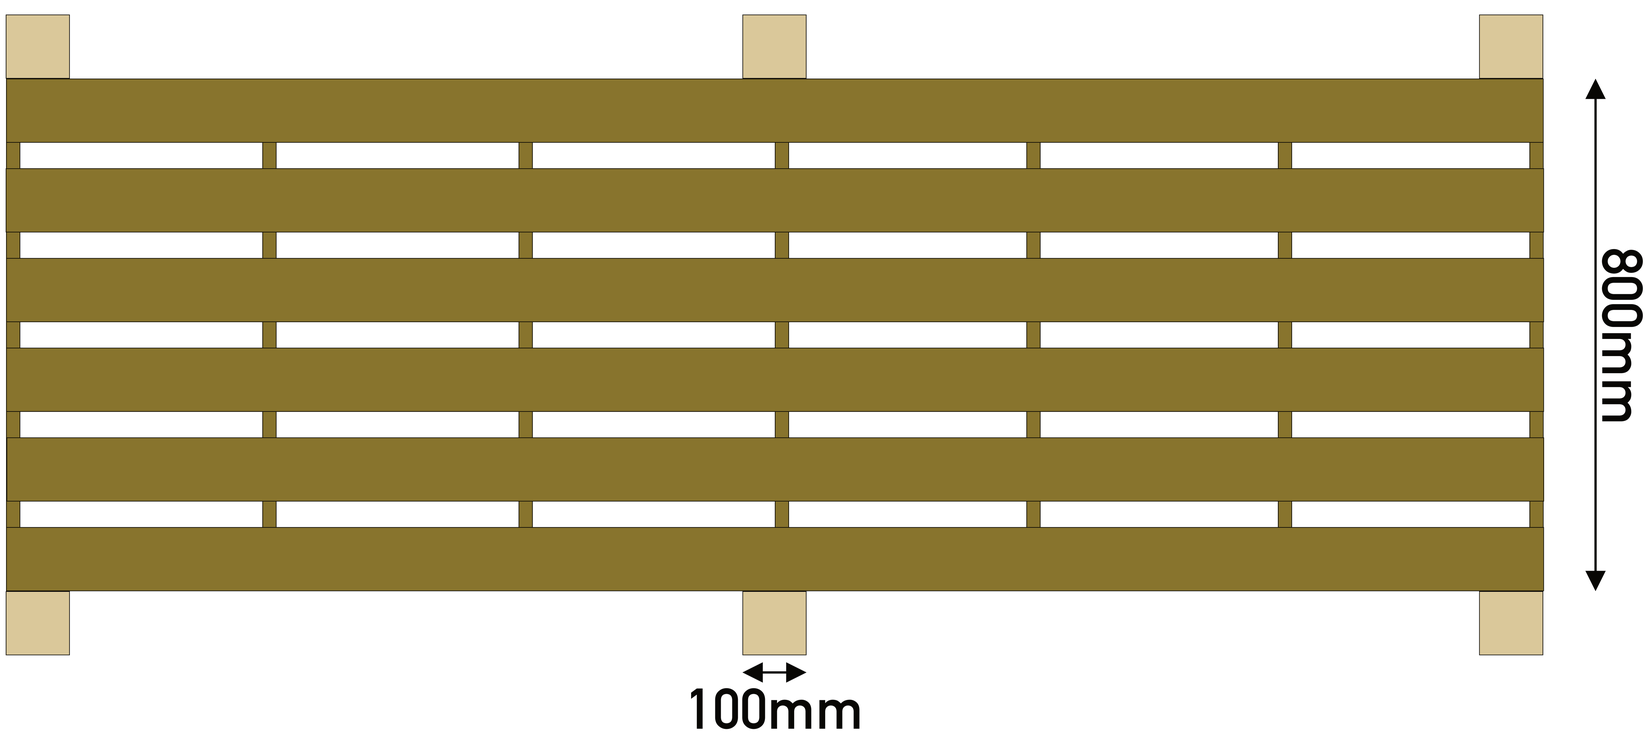

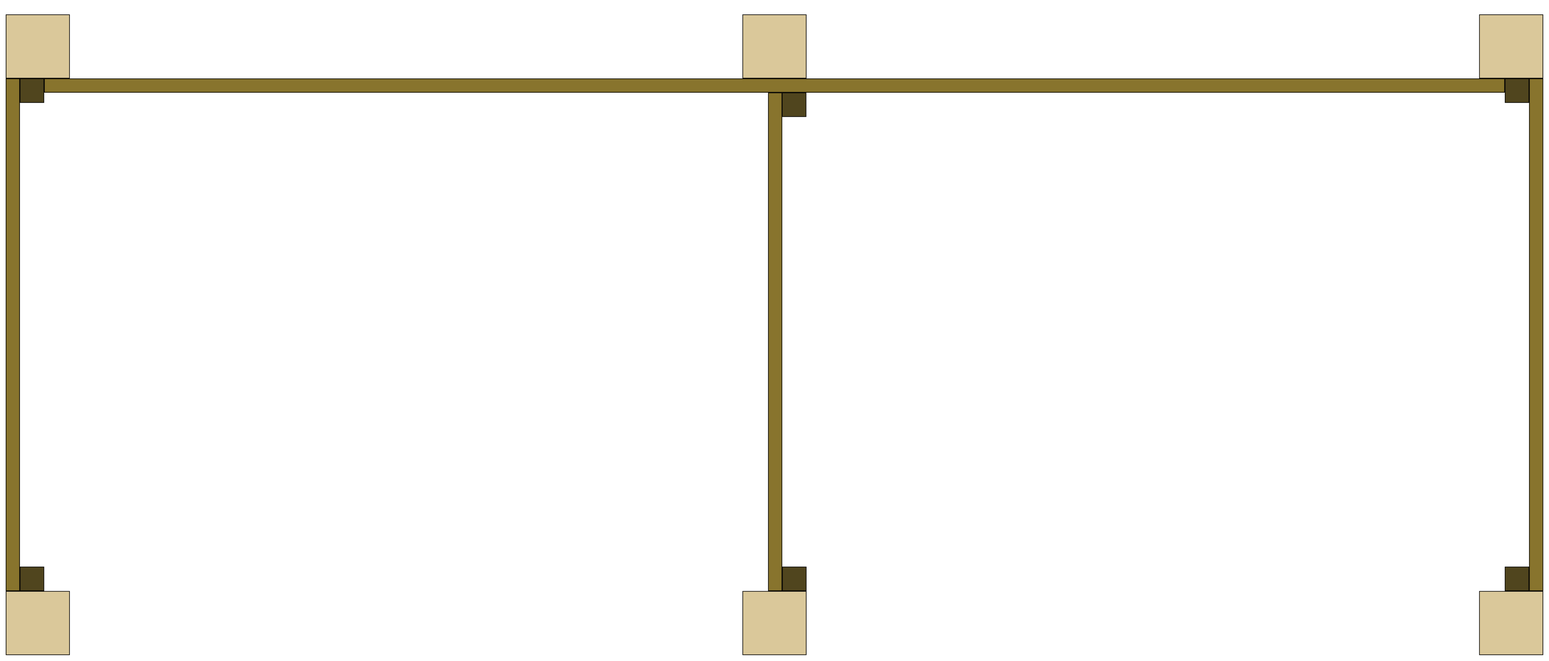

Log Store Plans
by Simon Cox